


COURTYARD LIBRARY


LIBRARY · 1 LEVEL · 302 m²

Courtyard Library is a one-storey library. Principal materials are brick, sedum green roof, glazing in dark metal frames and stone paving.

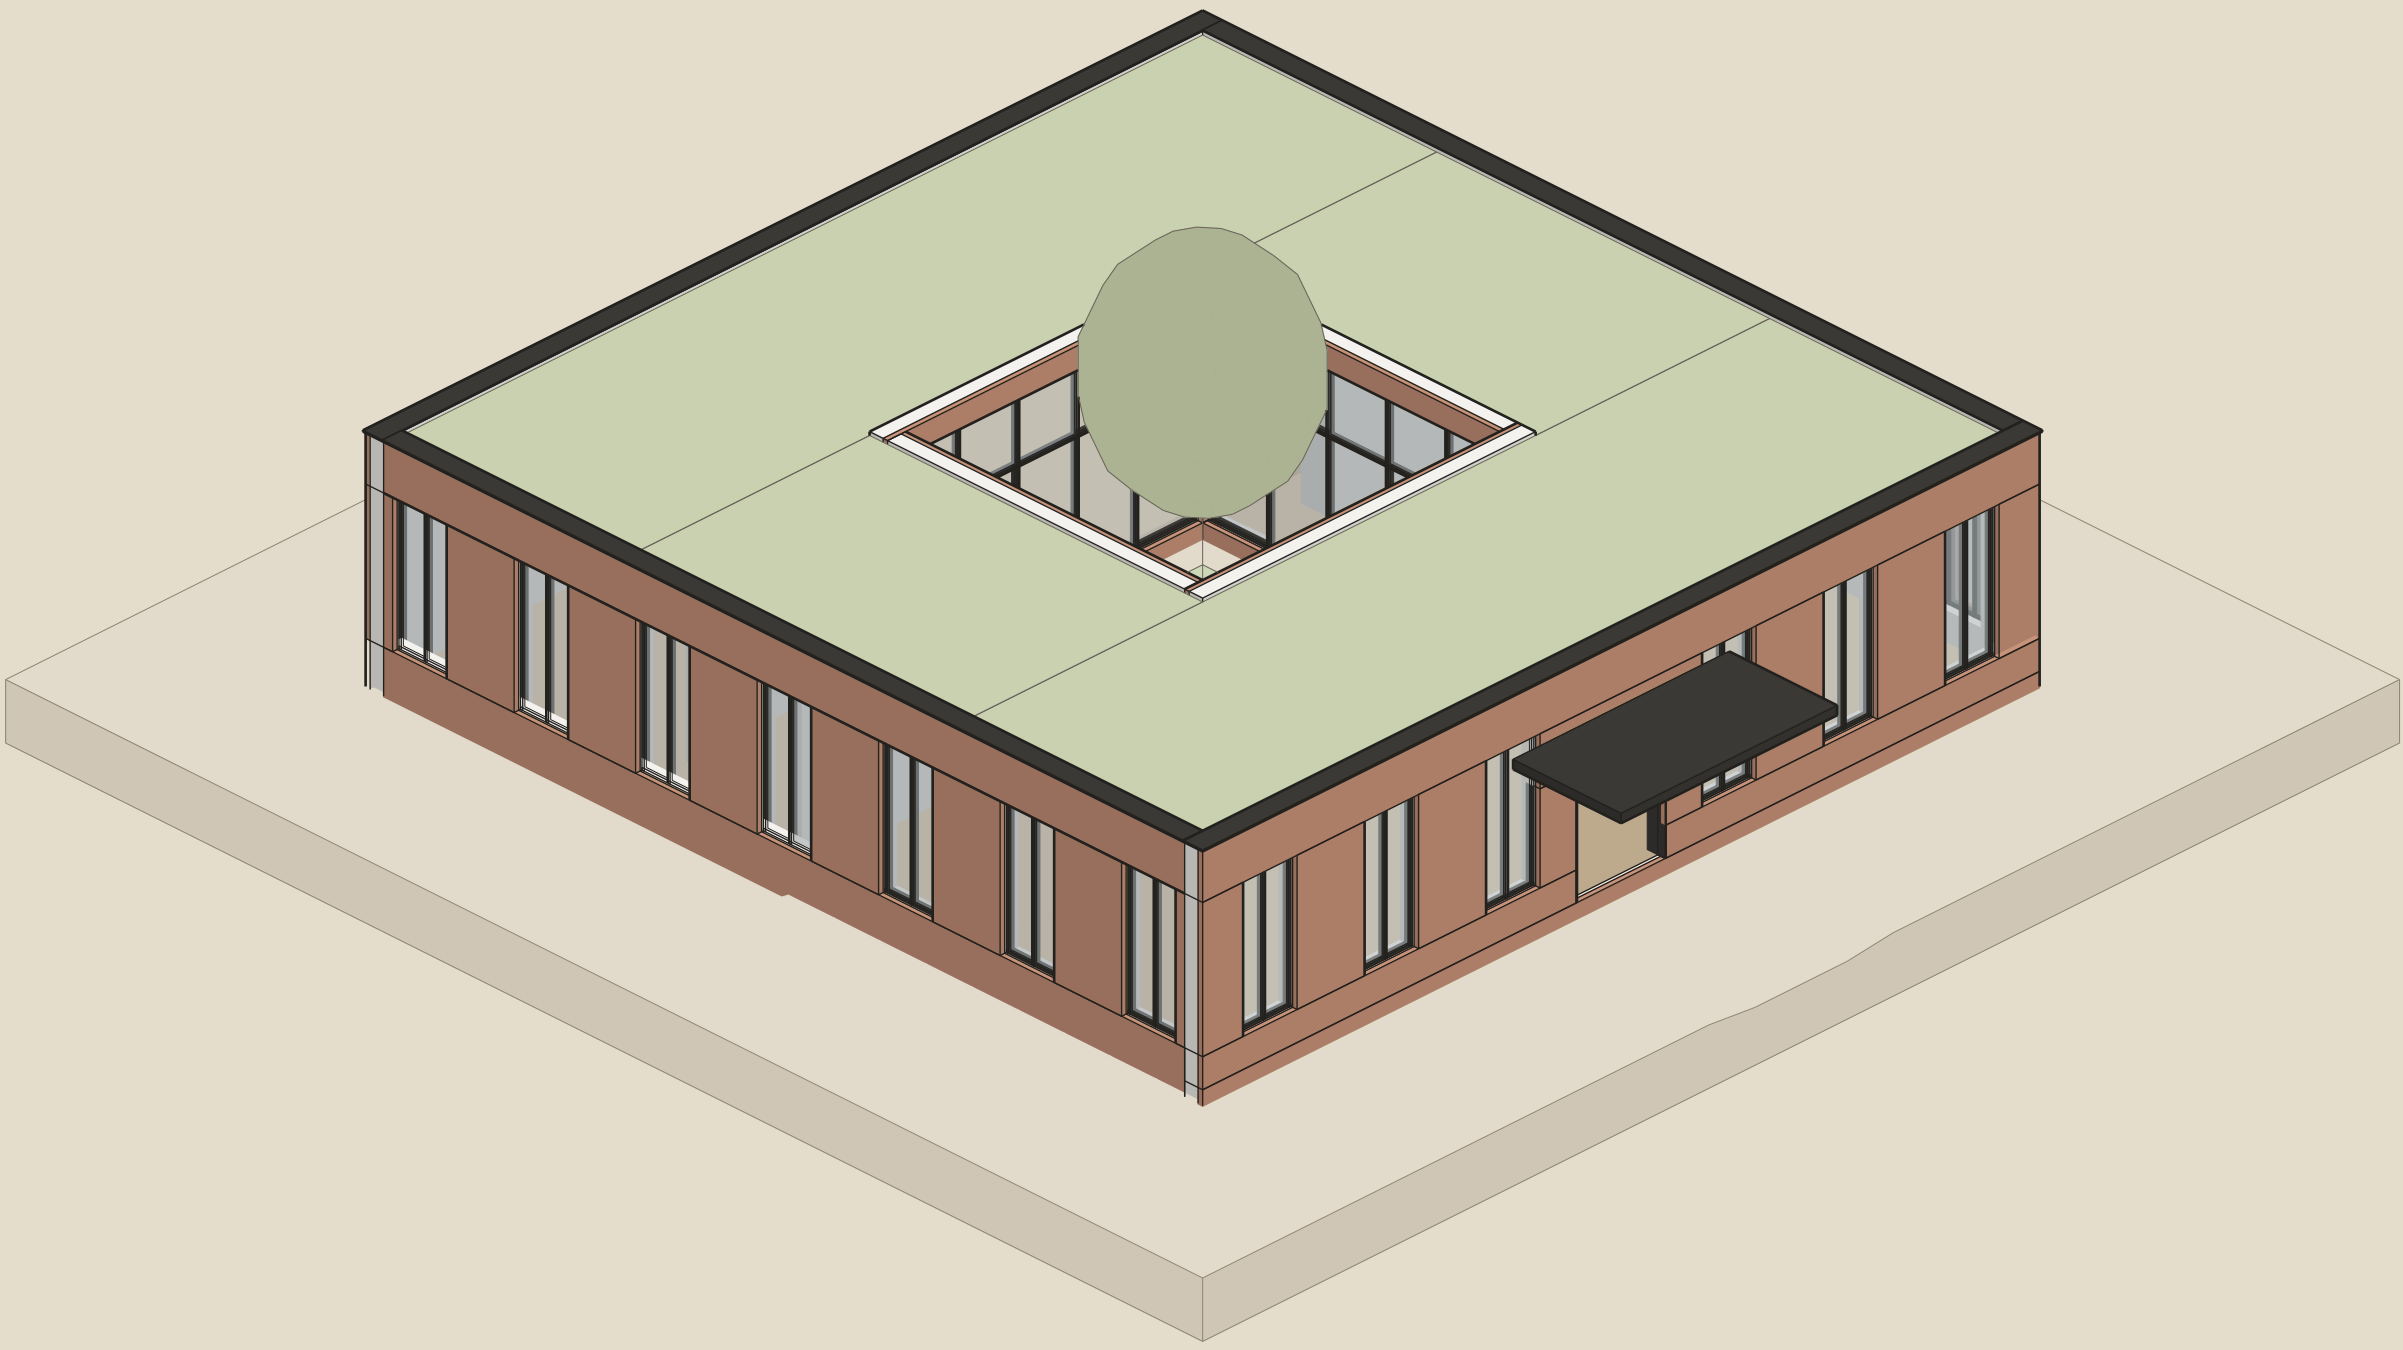

CONCEPT


Courtyard Library is a one-storey library. The 302 m² scheme has a 346 m² footprint. Structure: loadbearing brick. Principal materials are brick, sedum green roof, glazing in dark metal frames and stone paving.

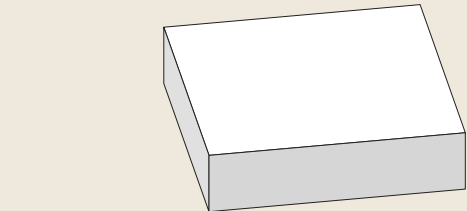

MASSING
Volumes: courtyard library 18.6 x 18.6 m




SITE ADAPTATION
Site: level ground; section A

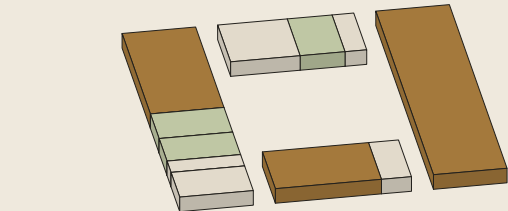

PROGRAMME
Shared 129 m² (ochre), private 30 m² (green), service 42 m² (grey)

FLOOR PLANS


GROUND FLOOR PLAN
1:200

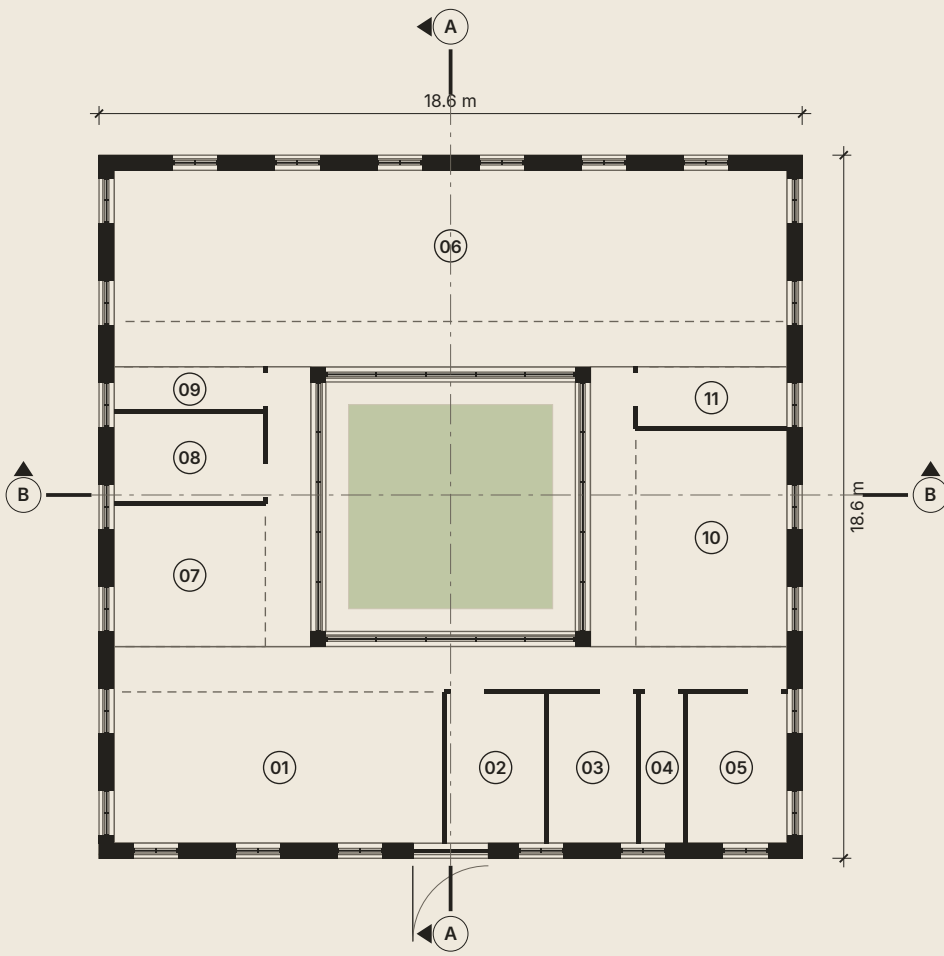

0 2 5 10 20 m

01	Stacks	35.0 m ²	07	Entry and desk	15.1 m ²
02	Librarian office	10.7 m ²	08	Study room 1	9.8 m ²
03	Study room 2	9.8 m ²	09	WC 1	4.7 m ²
04	WC 2	4.9 m ²	10	Children's corner	23.1 m ²
05	Workroom	10.7 m ²	11	Store	6.5 m ²
06	Reading room	71.2 m ²			

SITE PLAN
1:500

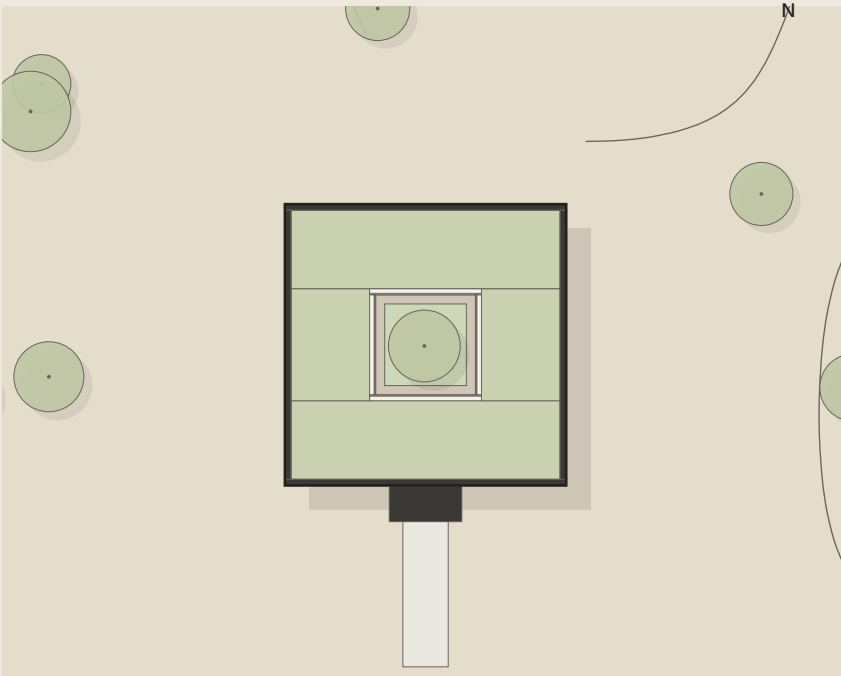


0 5 10 25 50 m

SPECIFICATIONS


FOOTPRINT	346 m ²
GROSS FLOOR AREA	302 m ²
LEVELS	1
BATHROOMS	2
STRUCTURE	Loadbearing brick
ROOFING	Sedum green roof
YEAR	2026

NORTH ELEVATION
1:200

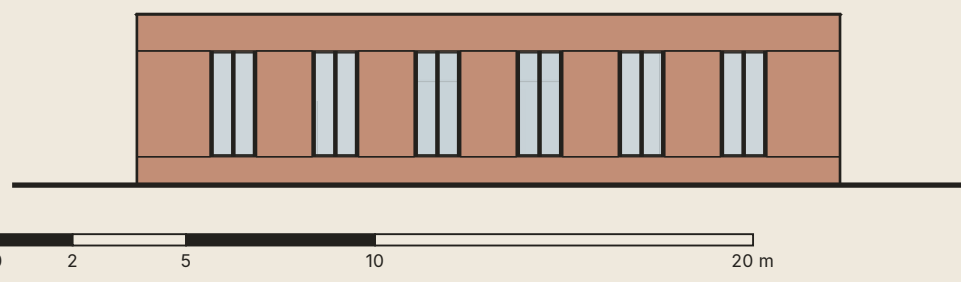


0 2 5 10 20 m


EAST ELEVATION
1:200

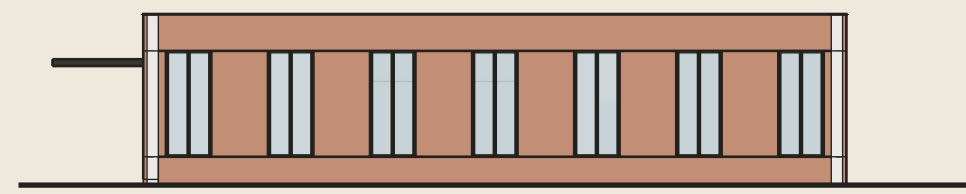


SOUTH ELEVATION
1:200

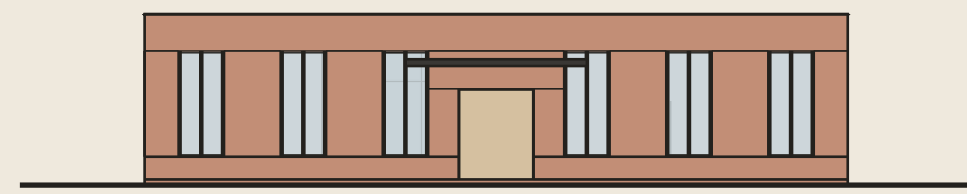


WEST ELEVATION
1:200

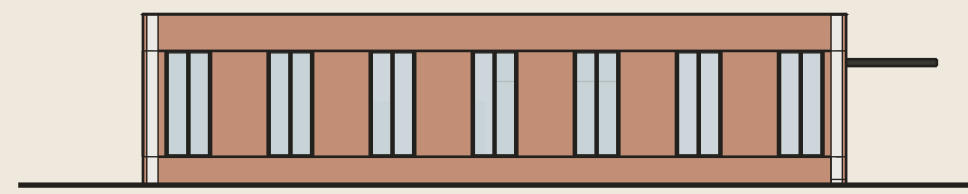


SECTION A-A
1:150

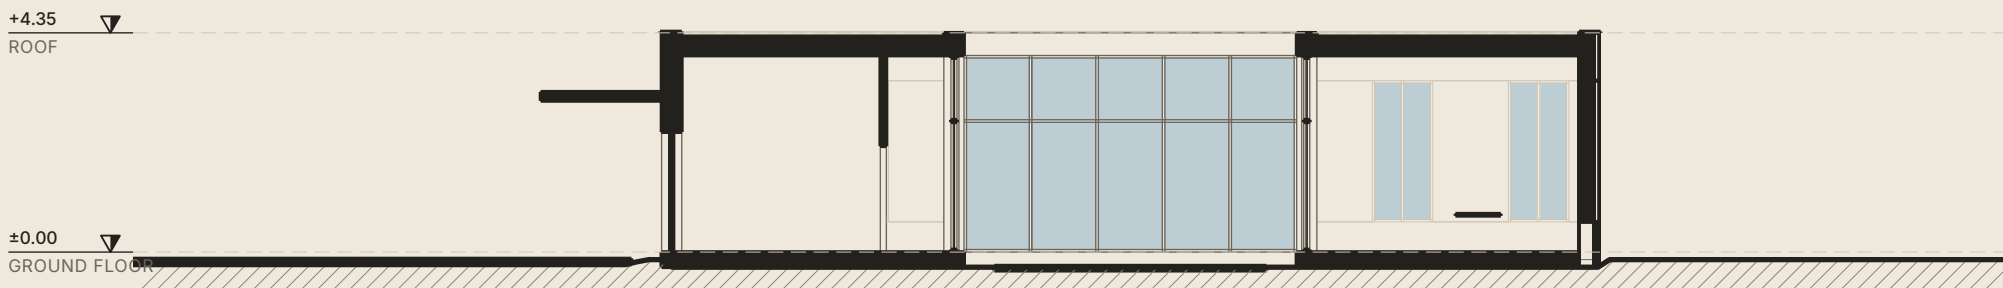

SECTION B-B
1:150

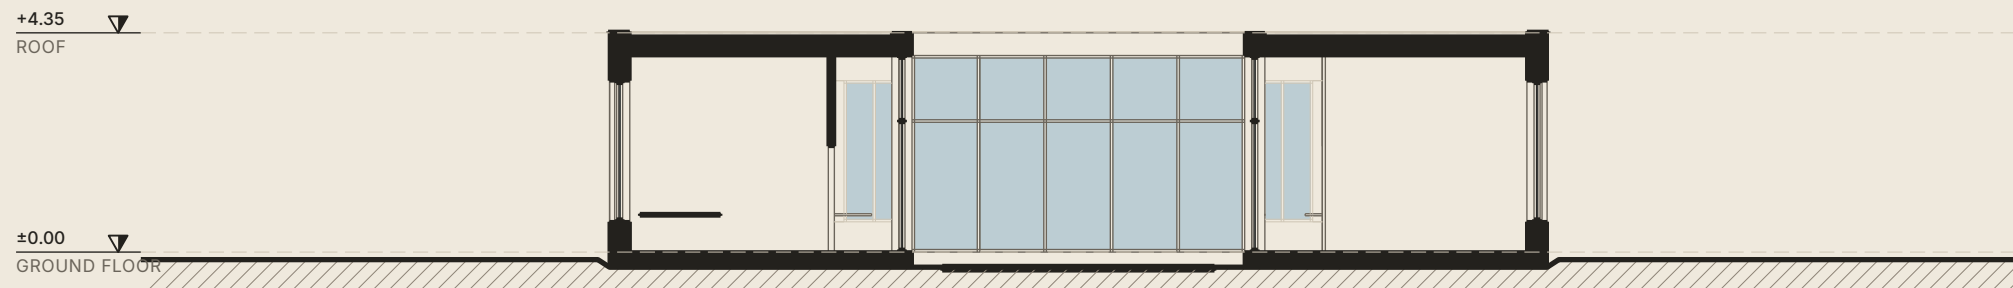


CONCEPT EVOLUTION

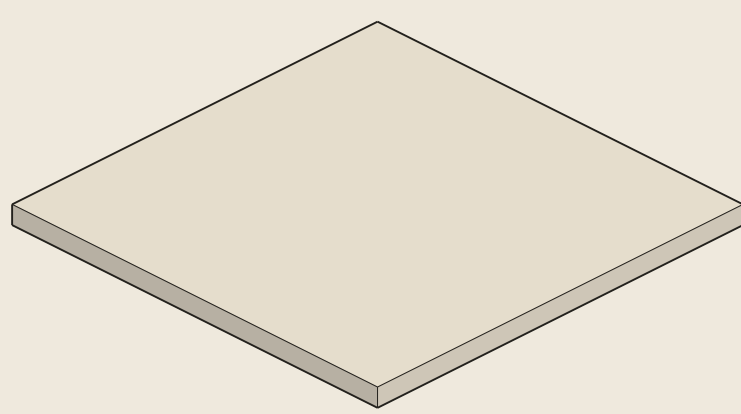


01 SITE

Level ground

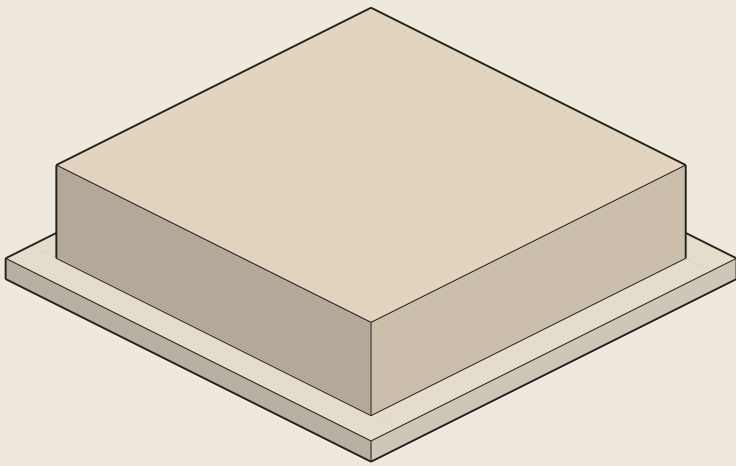


02 ENVELOPE

18.6 x 18.6 x 4.7 m block

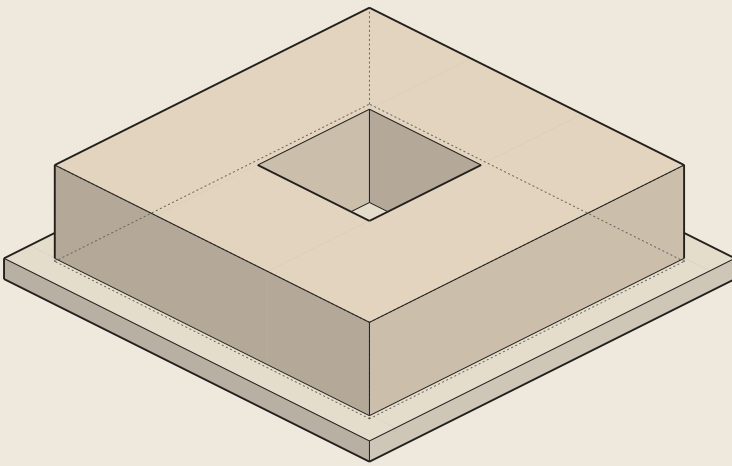


03 SPLIT

Courtyard carved from the block

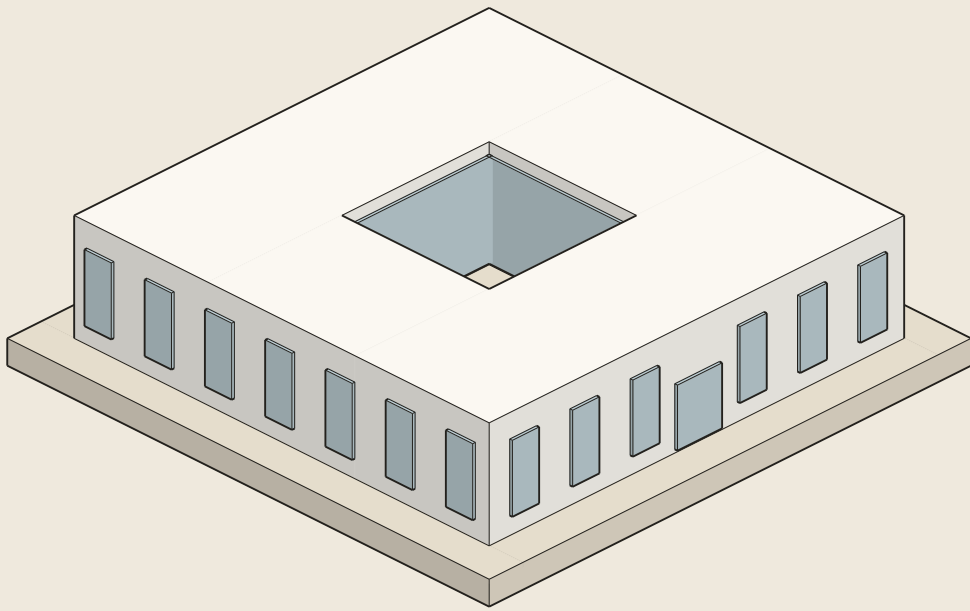

04 OPENINGS



195 m² of glazing, largest to the south

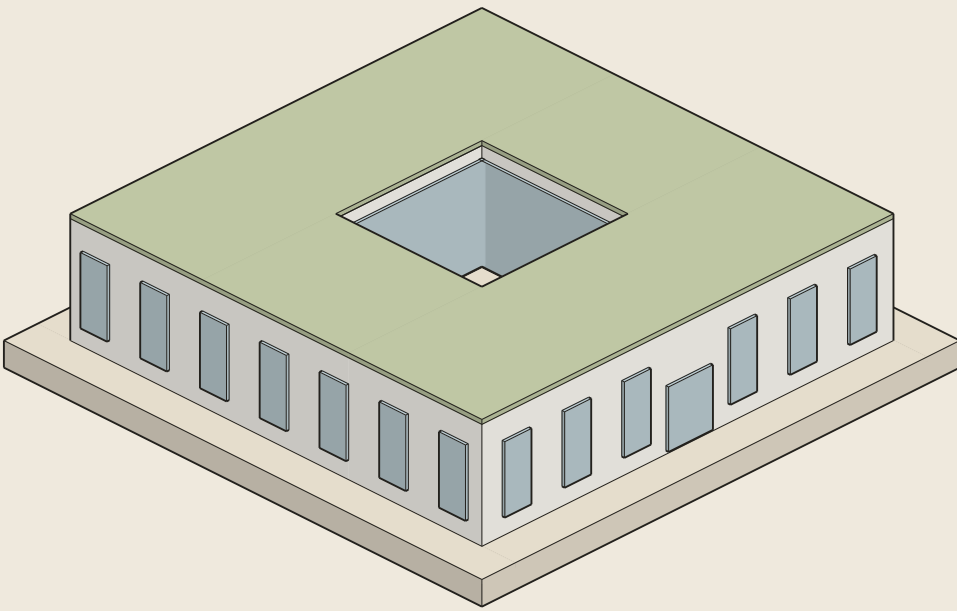

05 FINAL

Sedum roof completes the scheme


EXPLODED AXONOMETRIC

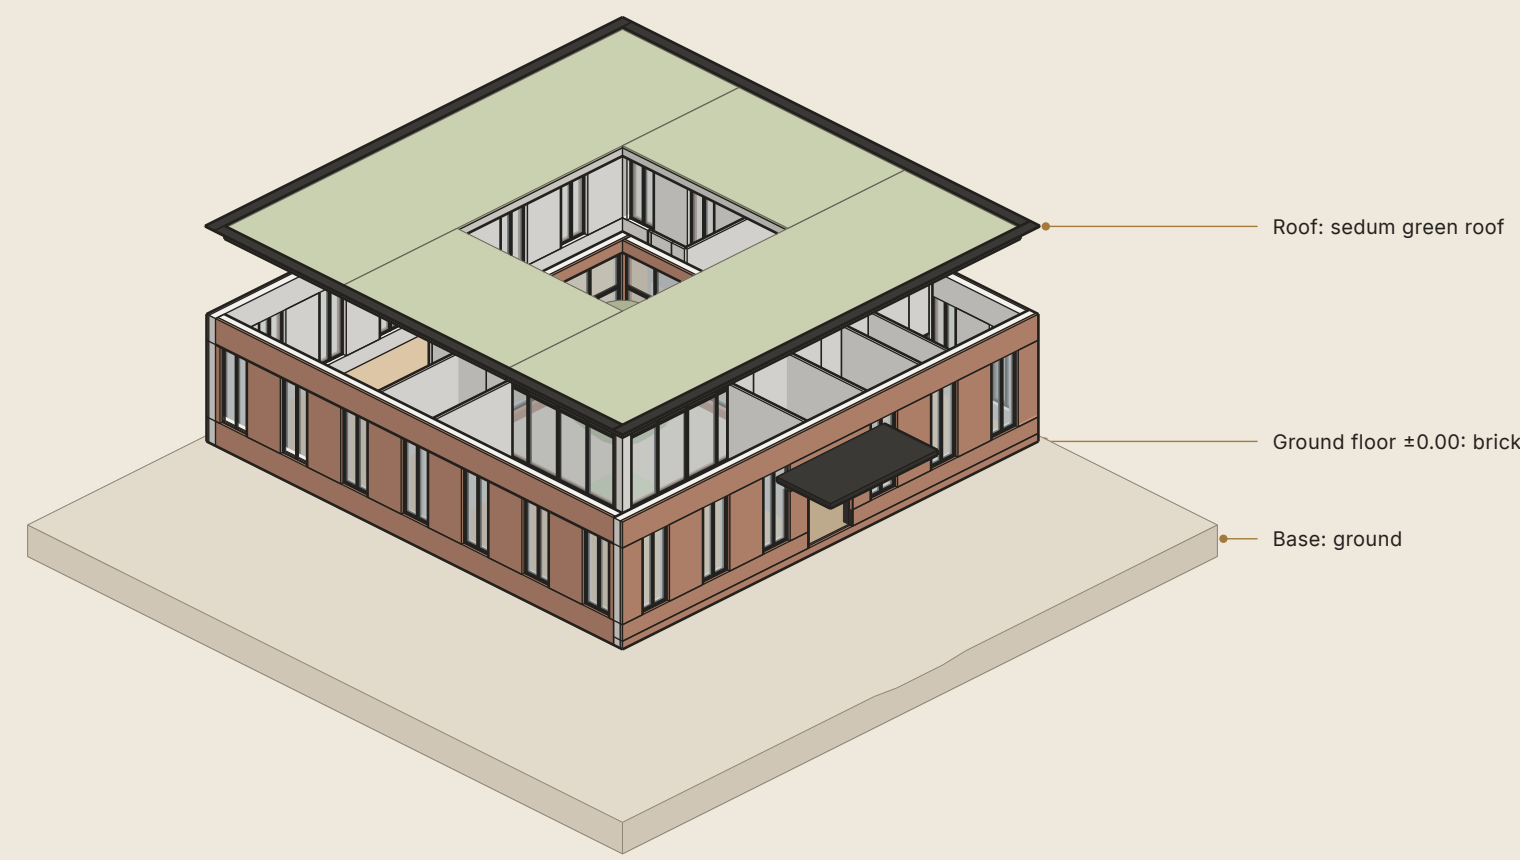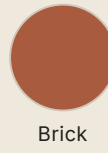


Brick




Sedum green roof

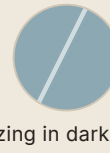

Glazing in dark metal frames

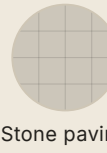

Stone paving

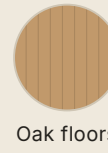

Oak floors