


LAKE CABIN A

RESIDENCE · 1 LEVEL · 181 m²

Lake Cabin A is a one-storey residence on a 1:12 slope. Principal materials are timber boards, mono-pitch roof, glazing in dark metal frames and timber decking.

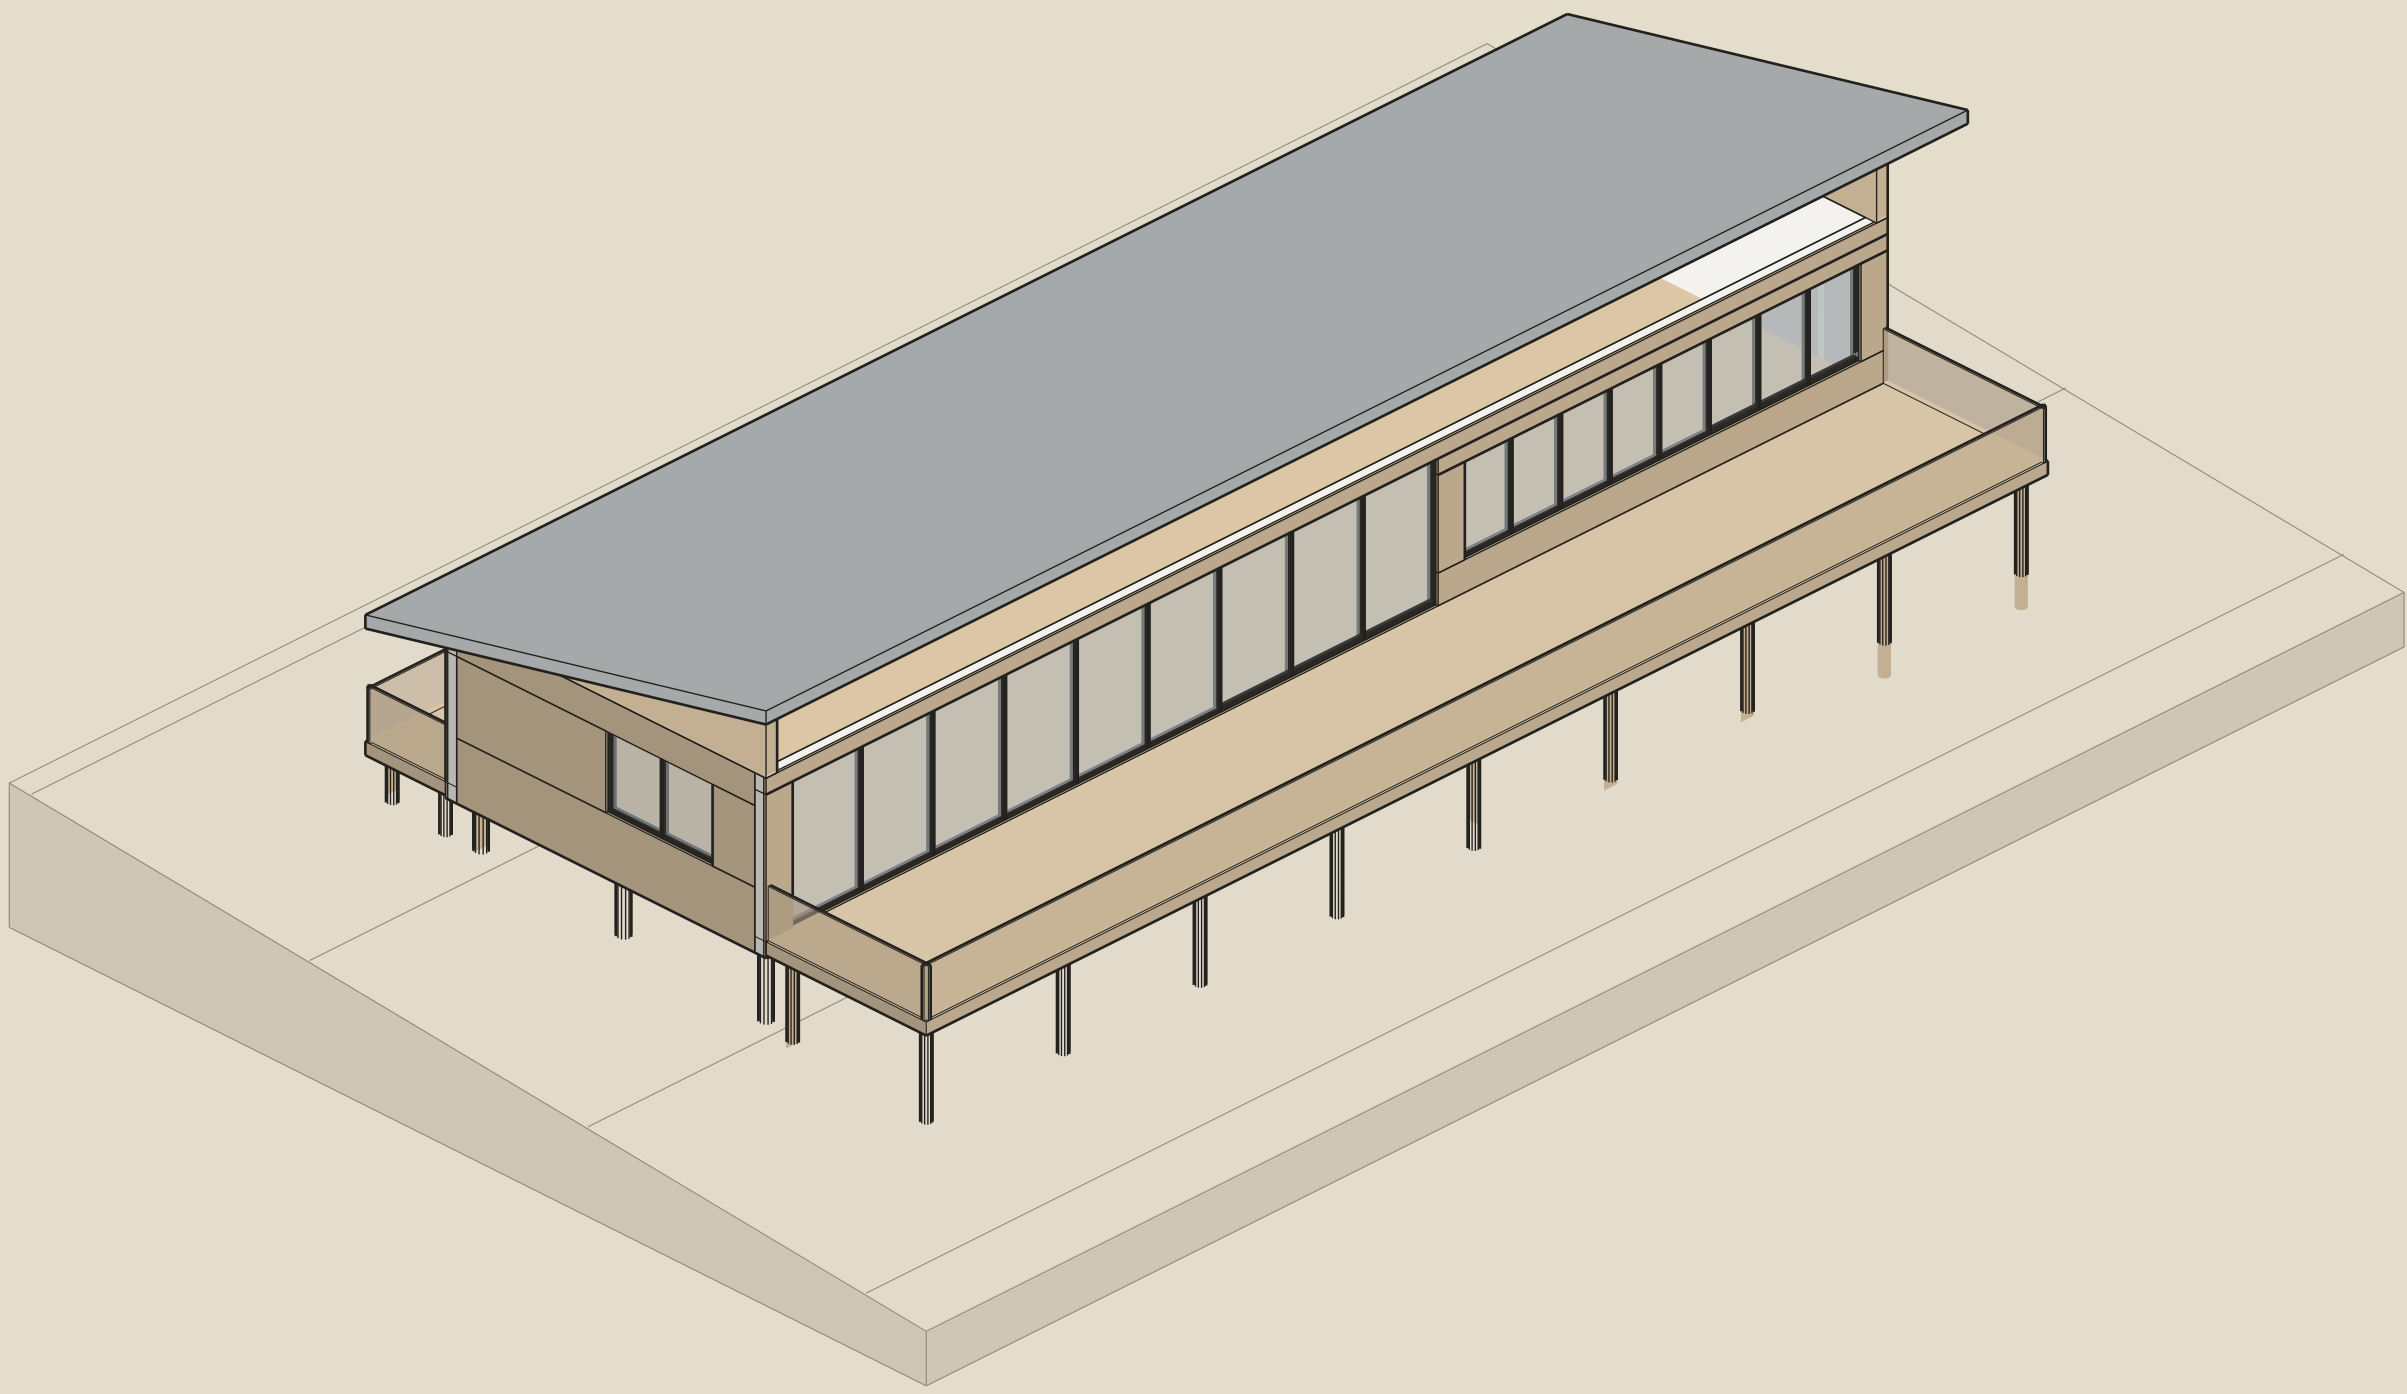

CONCEPT

Lake Cabin A is a one-storey residence on a 1:12 slope. The 181 m² scheme has a 181 m² footprint. Structure: timber frame. Principal materials are timber boards, mono-pitch roof, glazing in dark metal frames and timber decking.

MASSING

Volumes: timber cabin 25.2 × 7.2 m

SITE ADAPTATION

Site: natural ground falls 1:12 to the south; section A


PROGRAMME

Shared 73 m² (ochre), private 30 m² (green), service 47 m² (grey)

FLOOR PLANS

GROUND FLOOR PLAN


1:100

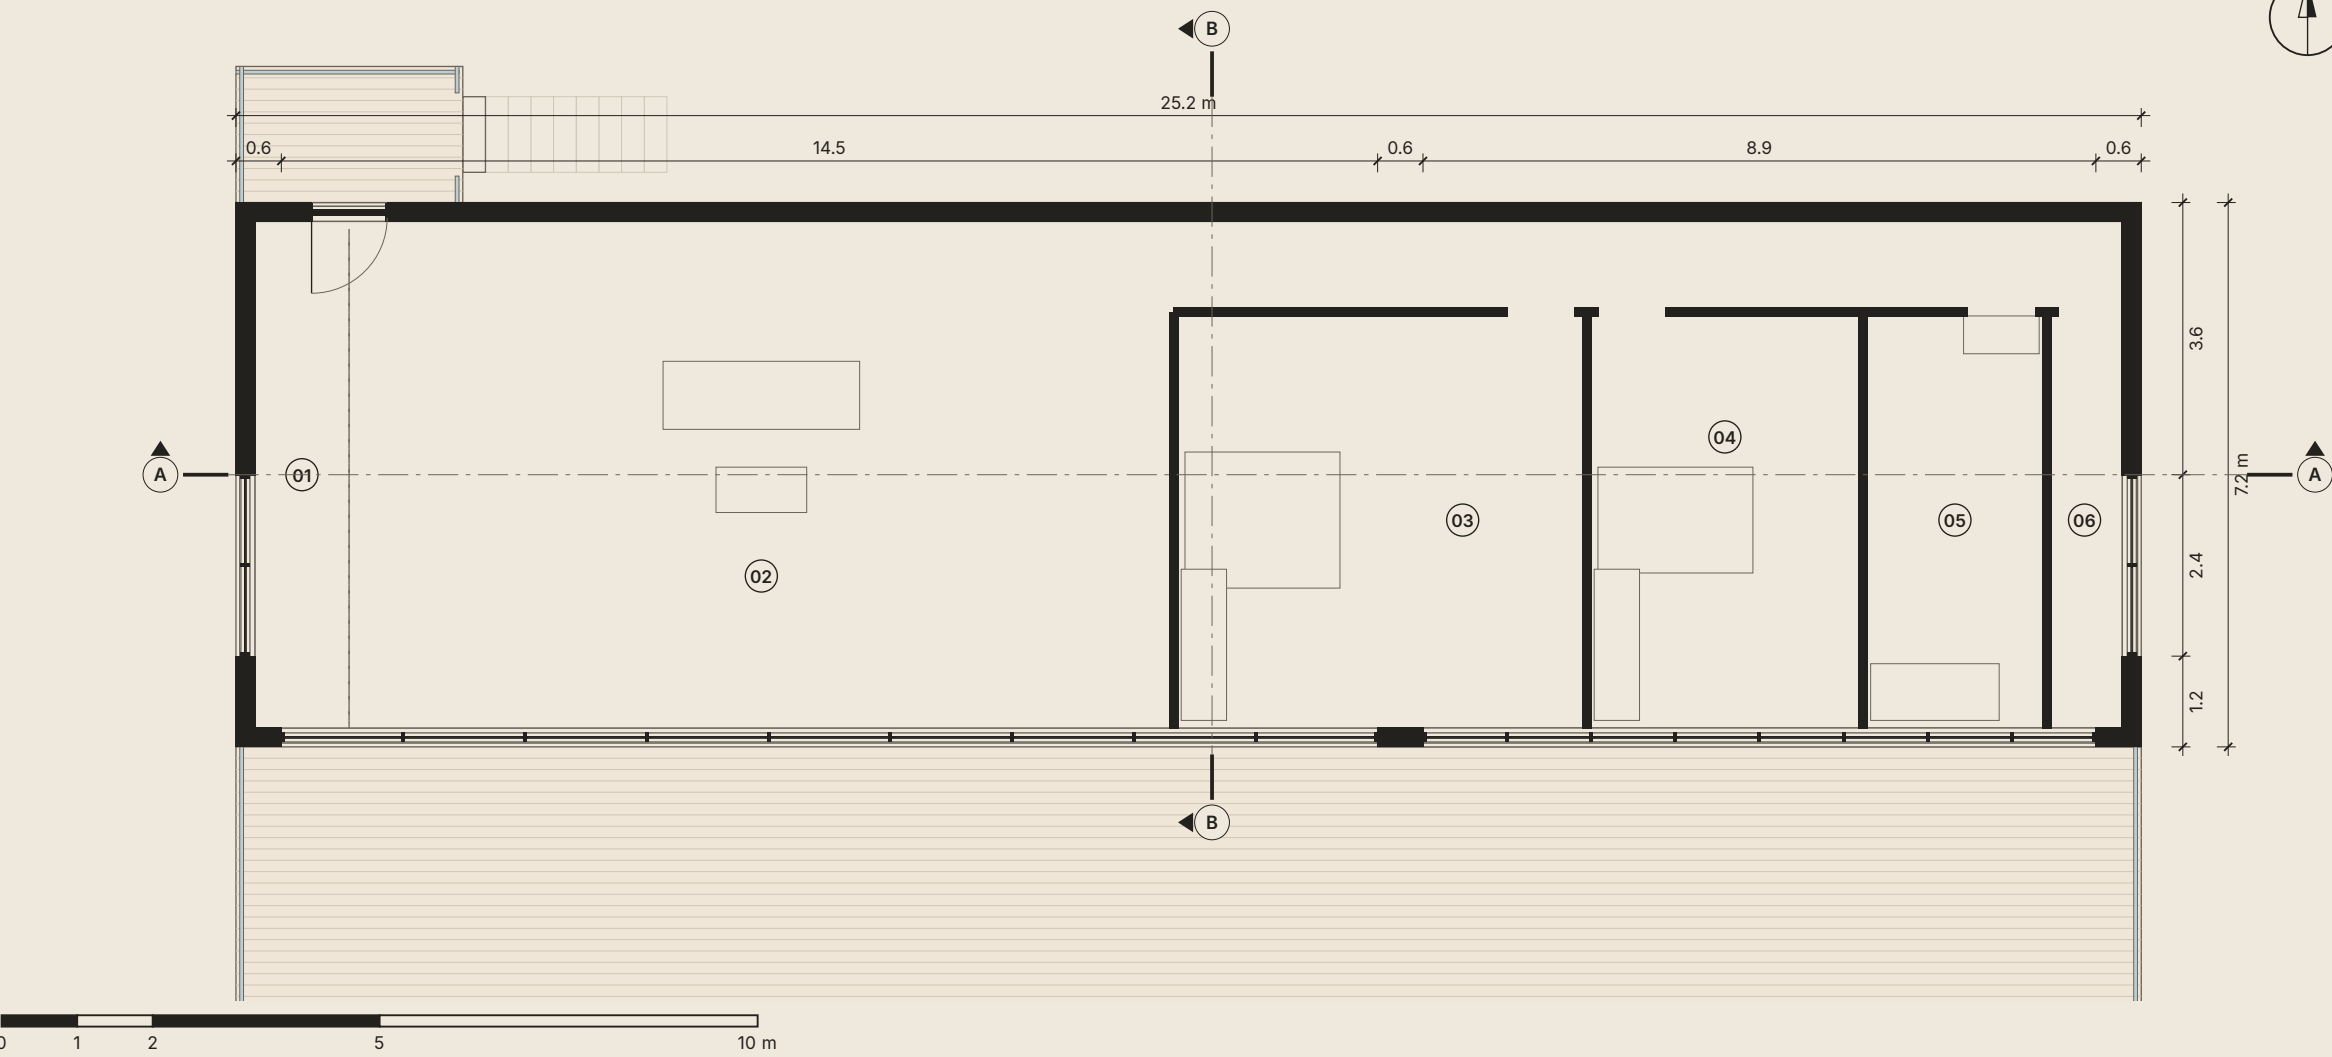

01	Entry	6.3 m ²
02	Living, dining and kitchen	73.1 m ²
03	Main bedroom	30.0 m ²
04	Bunk room 1	20.1 m ²
05	Bathroom	13.4 m ²
06	Store	5.5 m ²

SITE PLAN

1:500

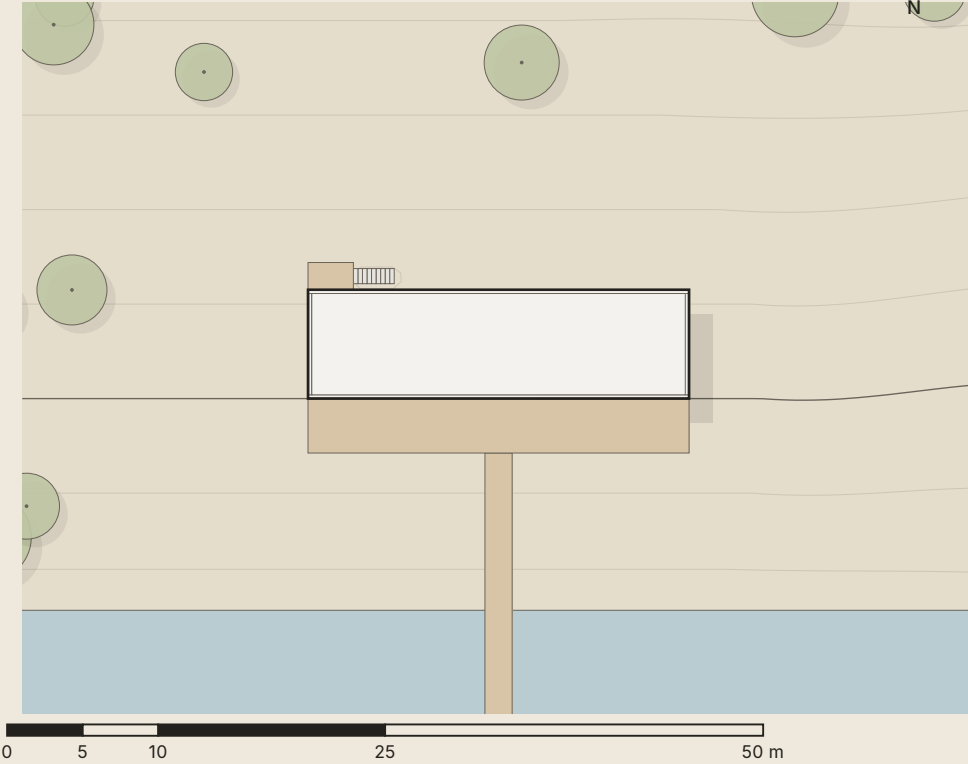


SPECIFICATIONS

FOOTPRINT	181 m ²
GROSS FLOOR AREA	181 m ²
LEVELS	1
BEDROOMS	1
BATHROOMS	1
STRUCTURE	Timber frame
CLADDING	Timber boards
ROOFING	Mono-pitch roof
YEAR	2026


NORTH ELEVATION

1:250

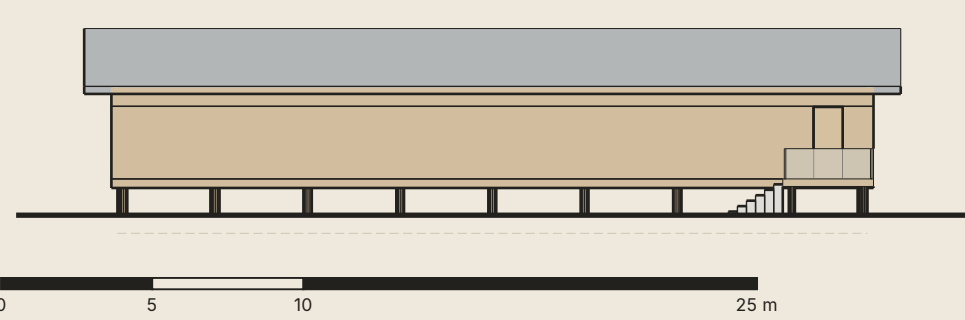


EAST ELEVATION

1:250

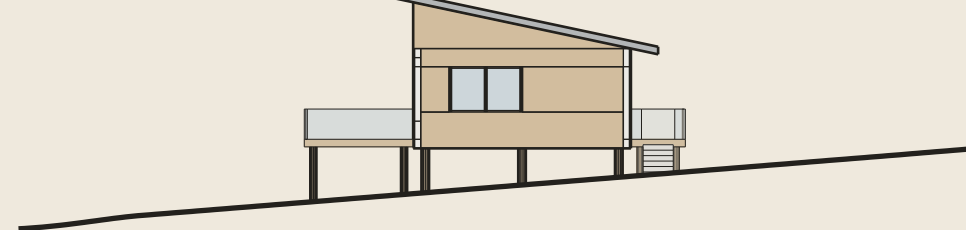


SOUTH ELEVATION

1:250

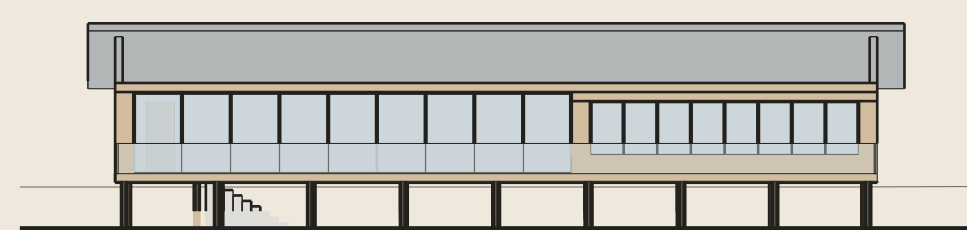


WEST ELEVATION

1:250

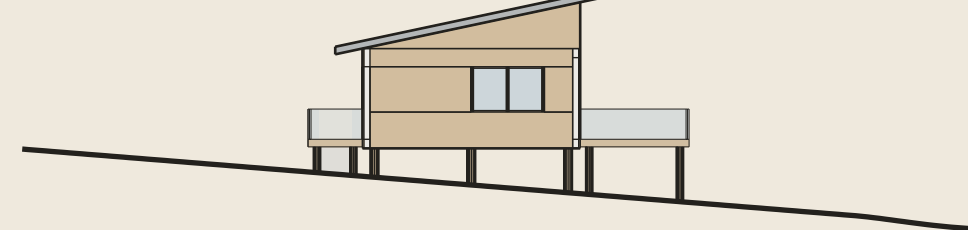


SECTION A-A

1:200

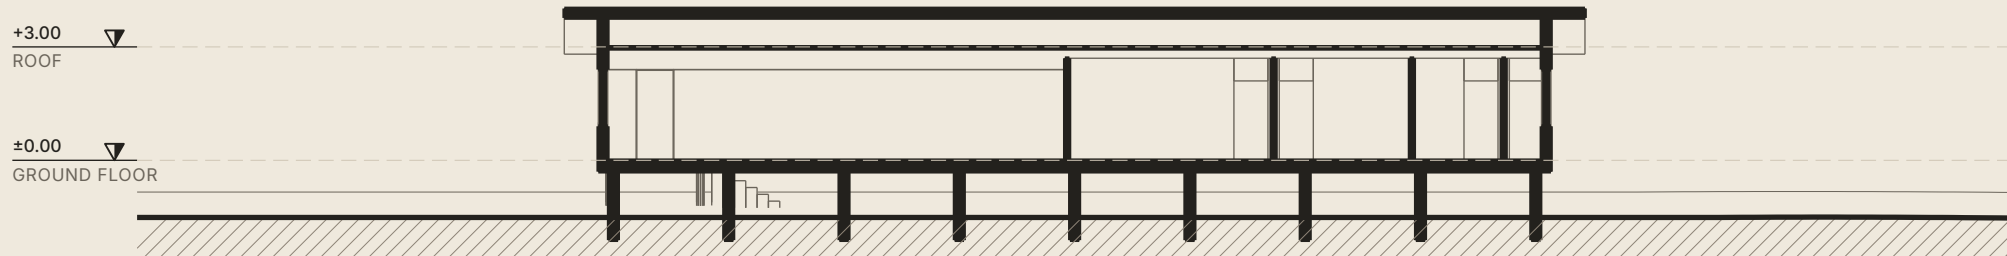

SECTION B-B


1:200

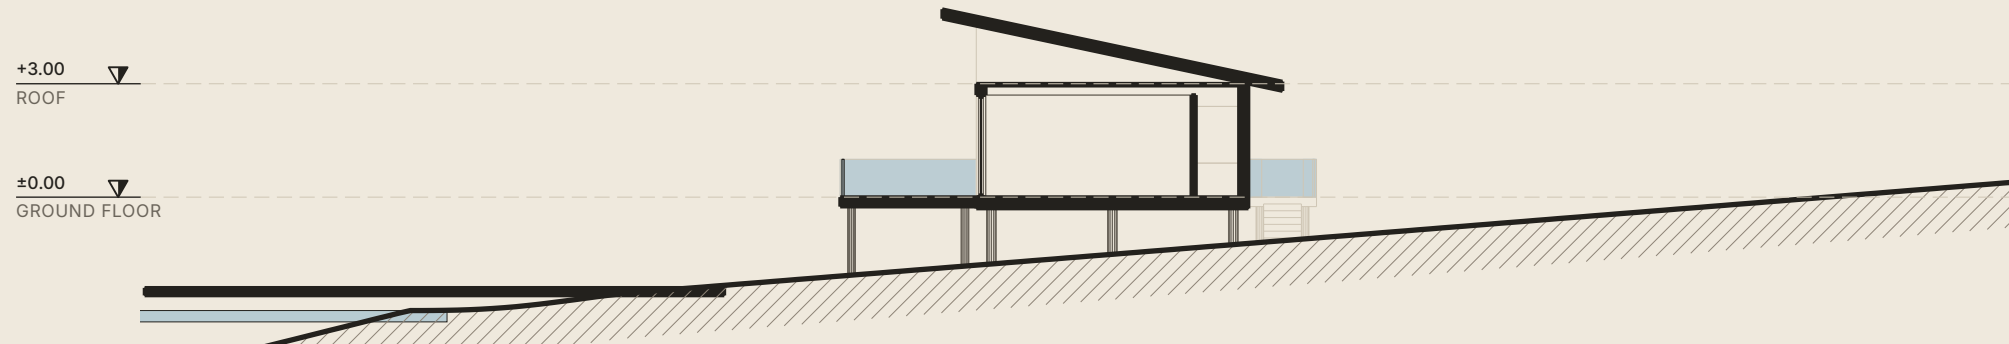

CONCEPT EVOLUTION


01 SITE

Natural ground falls 1:12 to the south

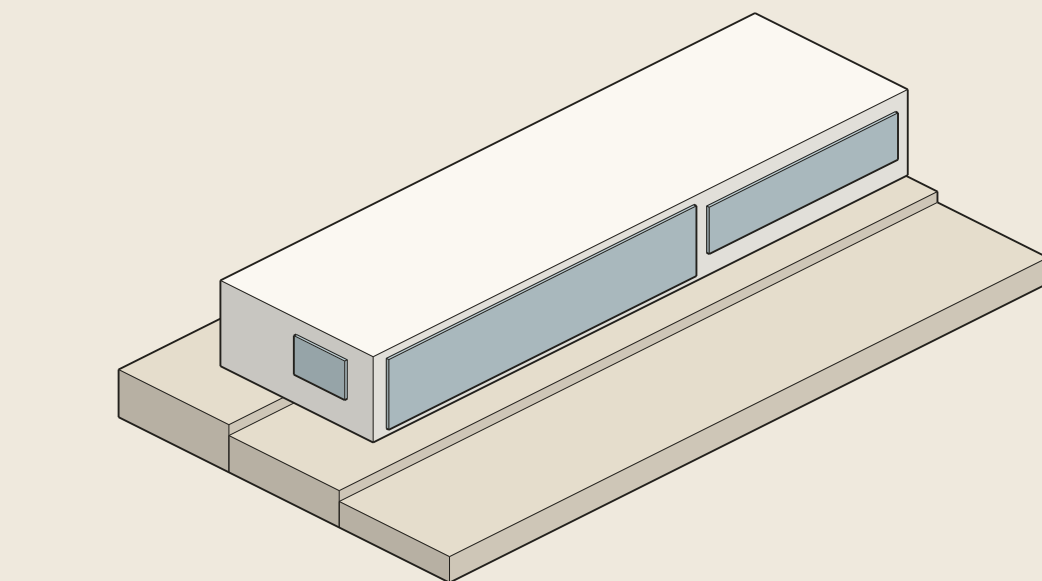

02 ENVELOPE

25.2 × 7.2 × 3.3 m block

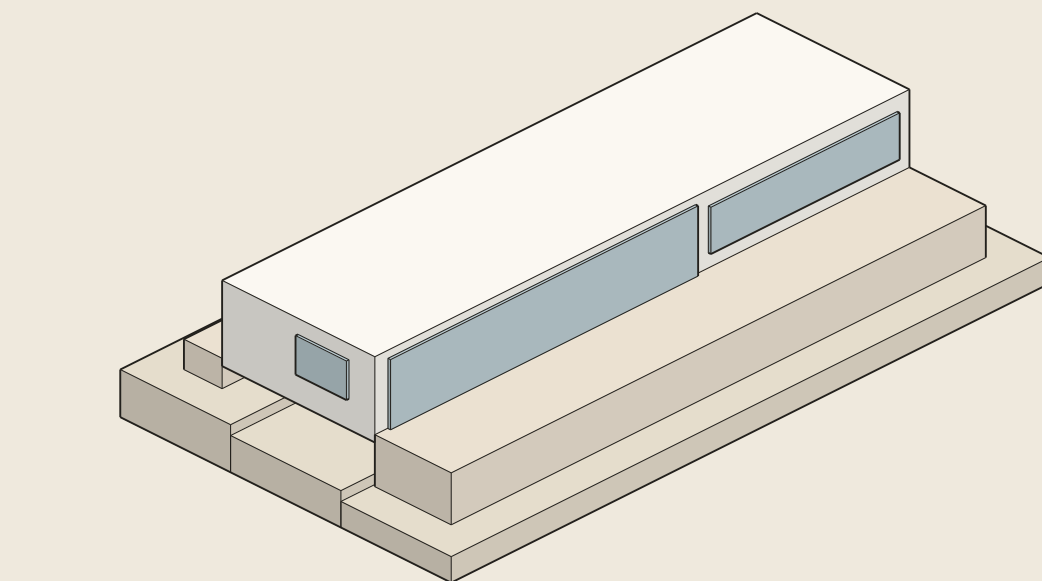

03 OPENINGS

65 m² of glazing, largest to the south

ARCITECH · LAKE CABIN A

EXPLODED AXONOMETRIC

